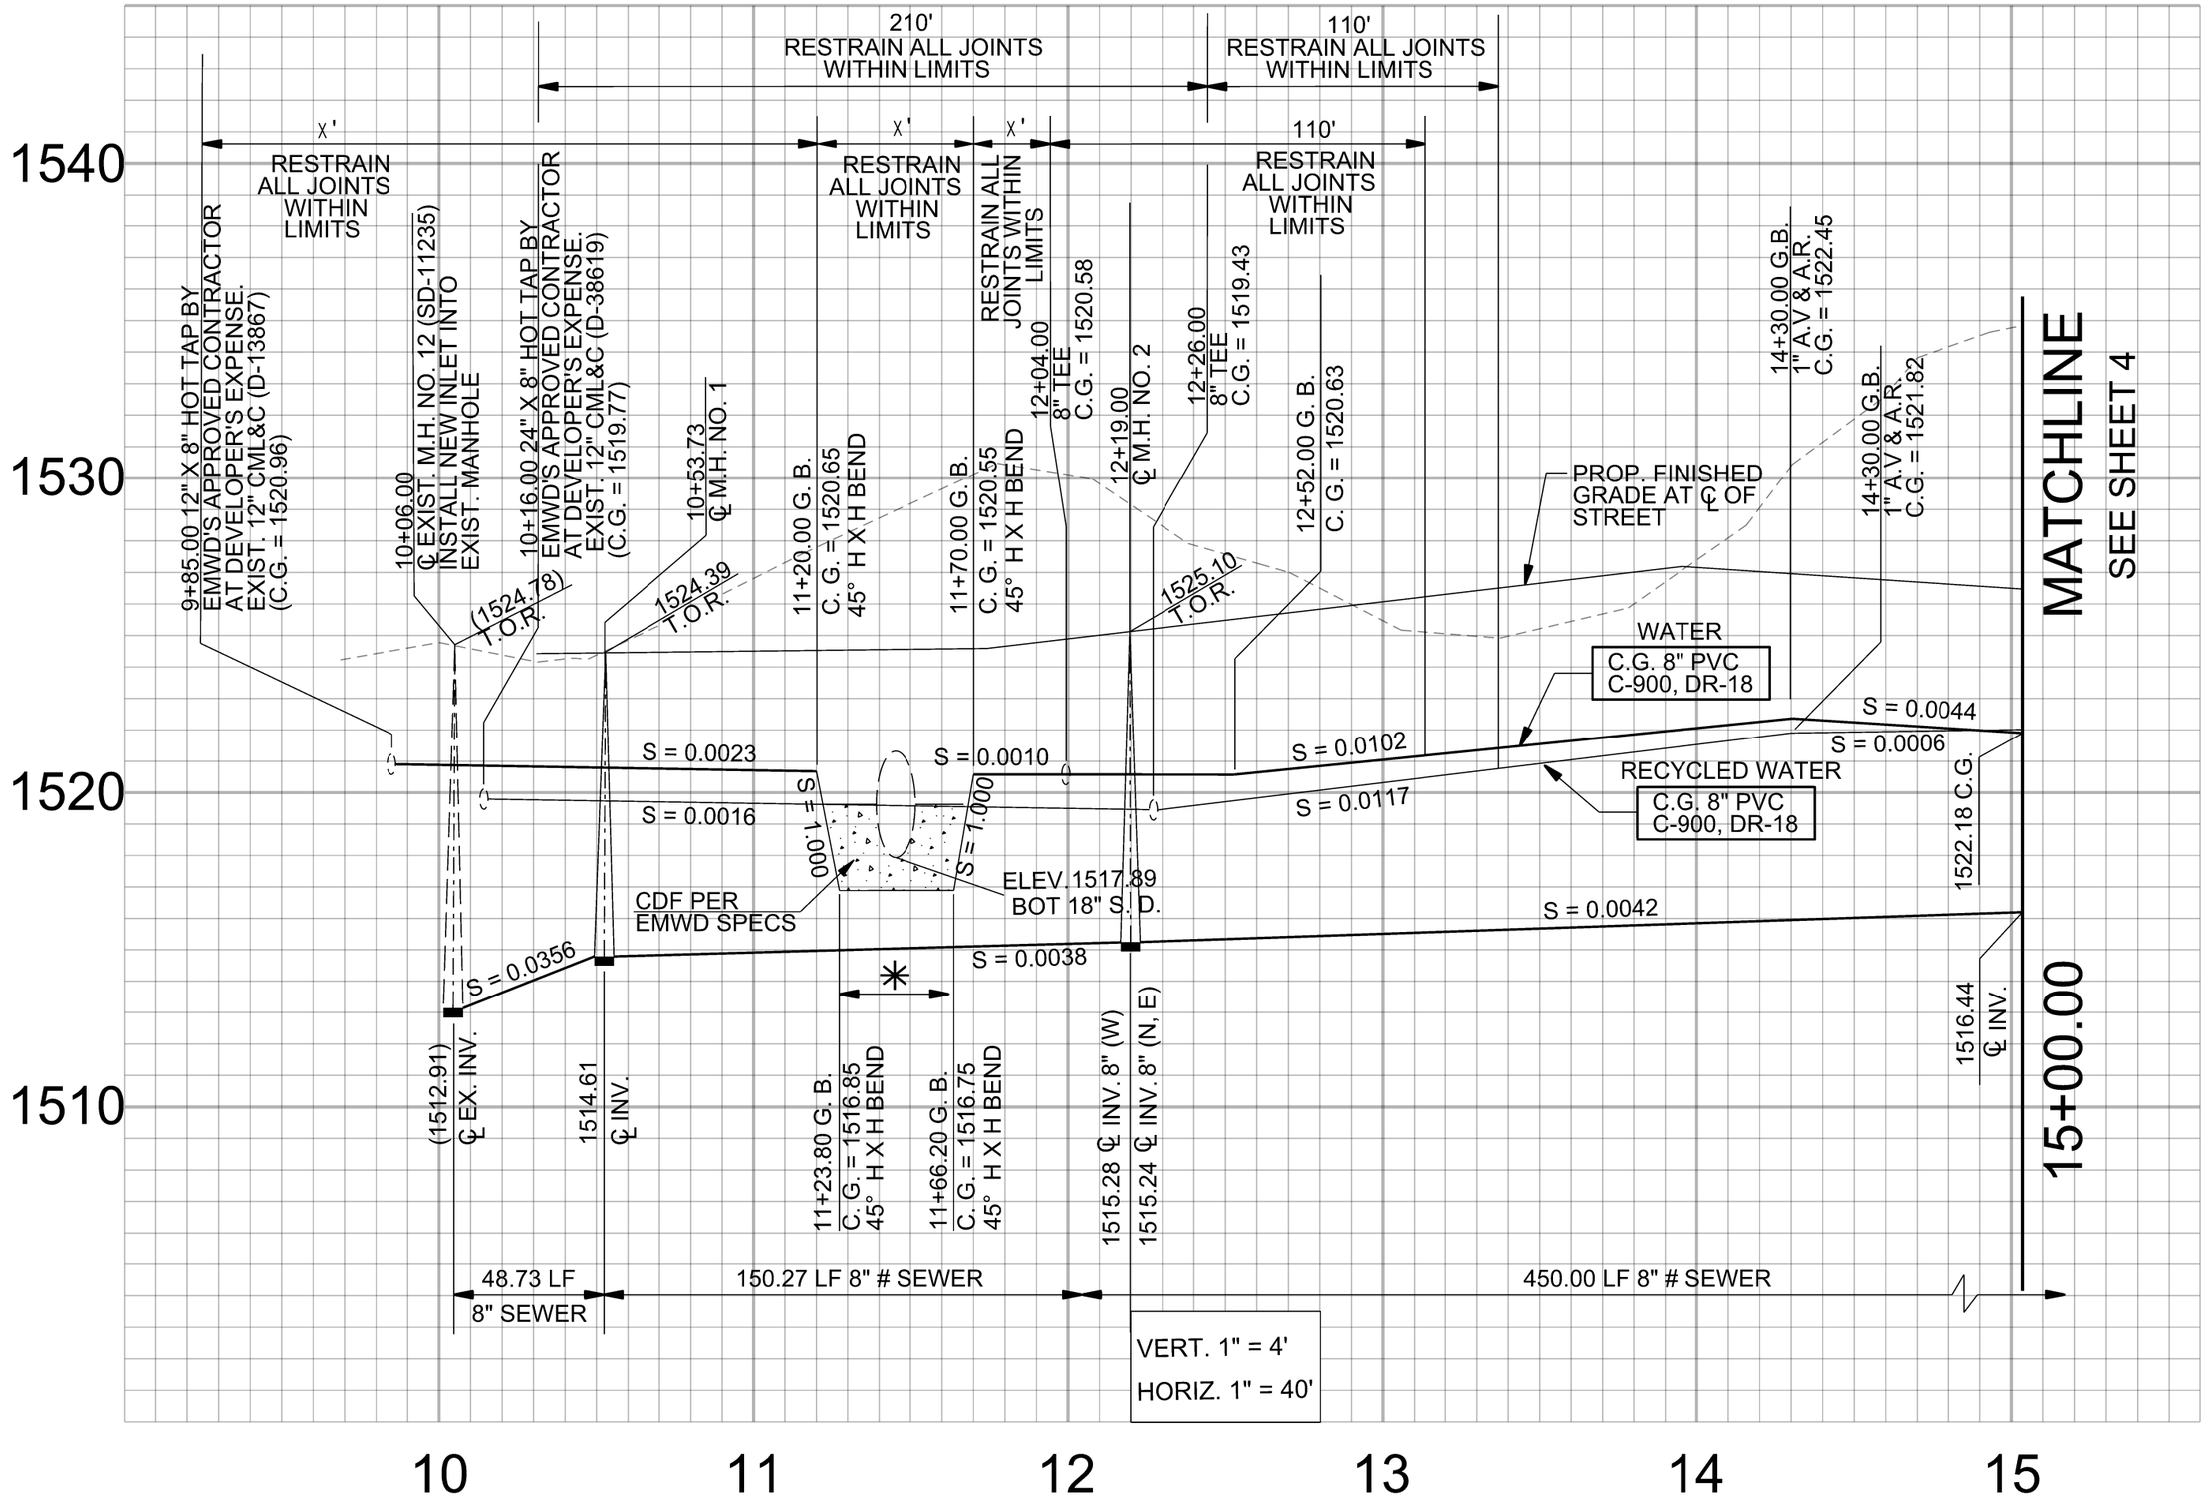


✳ CONTINUOUS LENGTH, NO JOINTS, 10' OUTSIDE TO OUTSIDE OF BARREL

# PROVIDE FIVE (5) SPACES FOR HAND DRAFTING OF PIPE MATERIAL DURING THE AS-BUILT PHASE

@ ADD NOTE FOR RECYCLED WATER